ATTACHMENT F
SITE PLAN

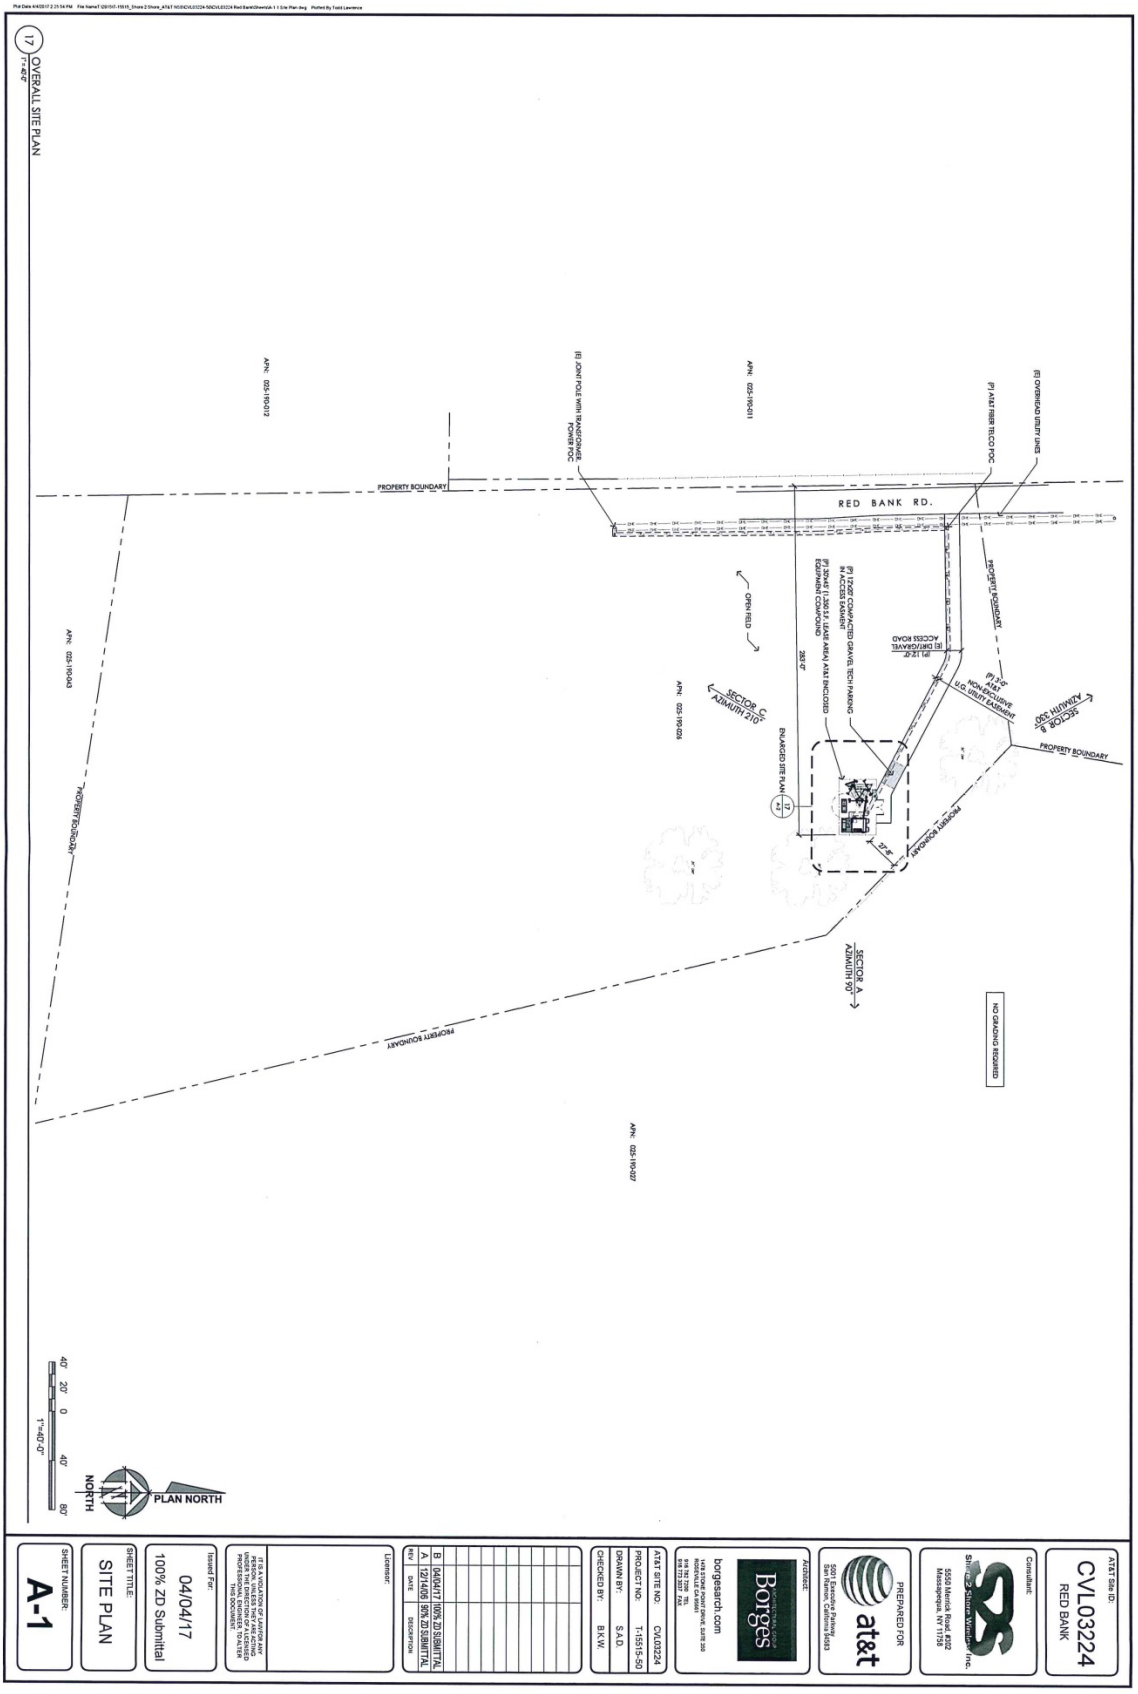

AT&T Site ID:
CVL03224
RED BANK

Consultant:
Structure Wireless Inc.
5550 Merrick Road, #202
Massapequa, NY 11758

PREPARED FOR
at&t
5001 Executive Parkway
San Ramon, California 94583

Architect:
Borges
borgesarch.com
1111 Broadway, Suite 300
Oakland, CA 94607
925.787.3200 TEL

AT&T SITE NO: CVL03224
PROJECT NO: T-15515-50
DRAWN BY: S.A.D.
CHECKED BY: B.K.W.

Rev	date	description
B	04/04/17	100% ZD SUBMITTAL
A	12/14/06	90% ZD SUBMITTAL

Licensor:

IT IS A VIOLATION OF LAW FOR ANY UNLESS THE DIRECTION OF A LICENSED PROFESSIONAL ENGINEER TO ALTER THIS DOCUMENT.

Issued For:
04/04/17
100% ZD Submittal

SHEET TITLE:
SITE PLAN

SHEET NUMBER:
A-1